Standard Meter Station / Main Switch Board Diagram
Plan 8

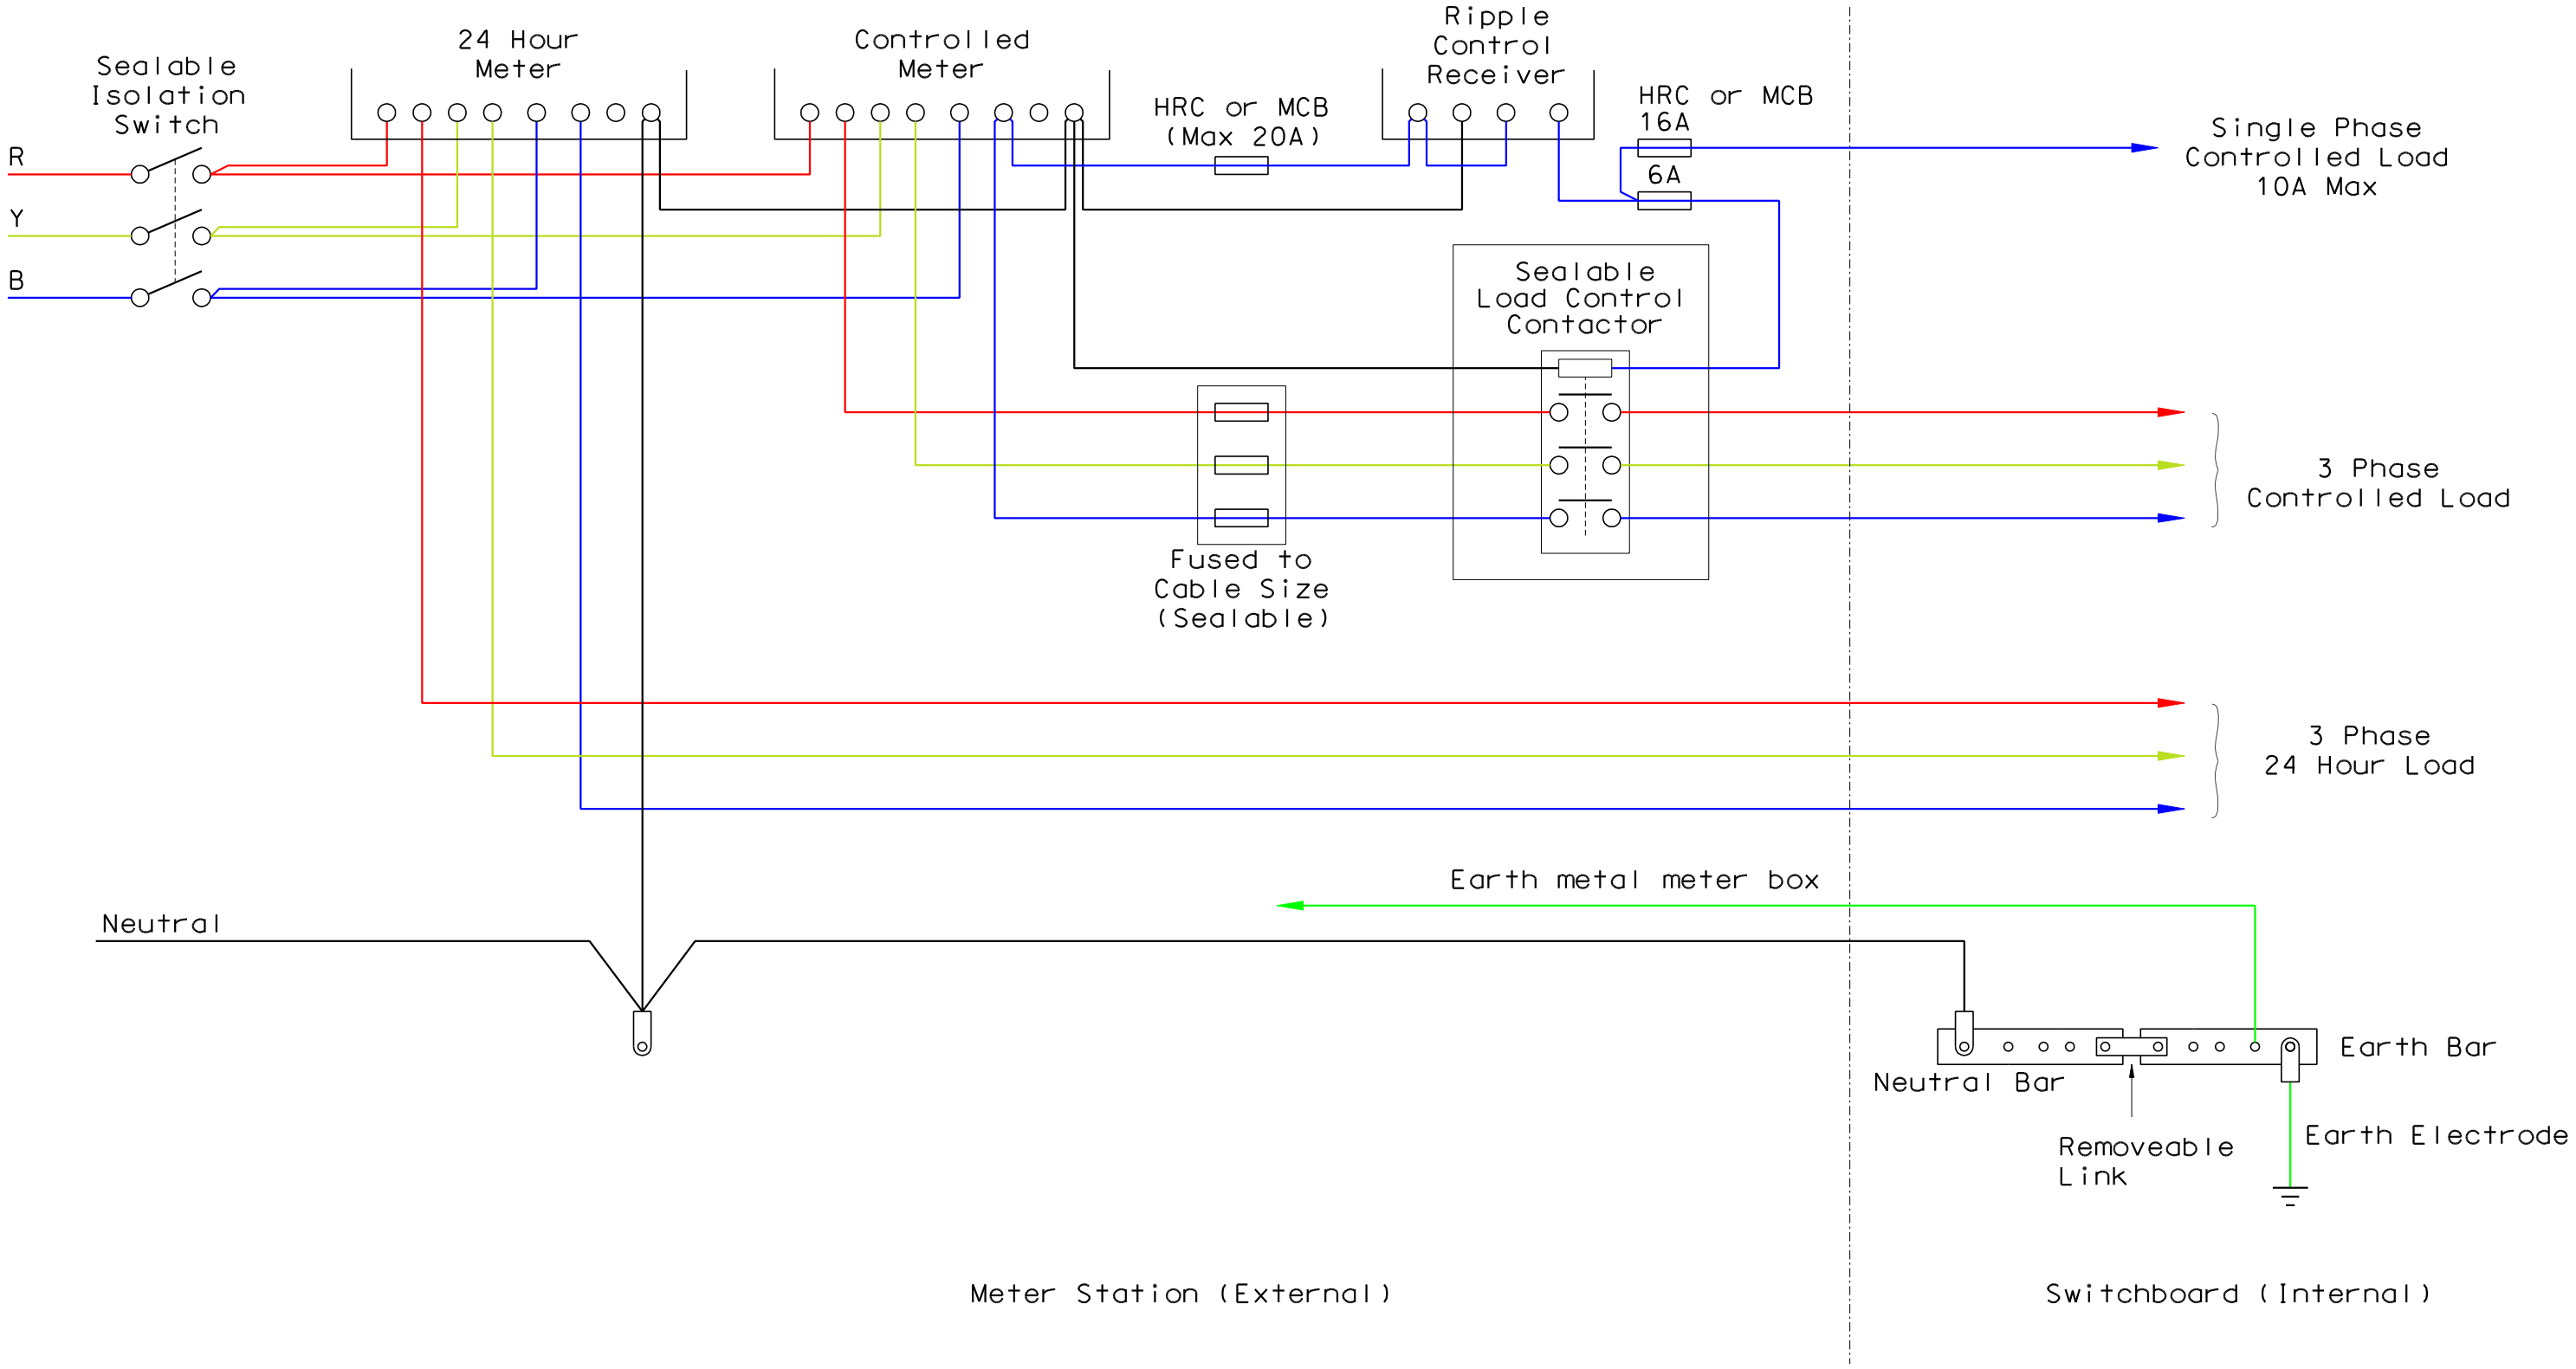

Northpower M.R. Gatland BE M.I.P.E.N.Z. Chief Executive

Head Office
28 Mt Pleasant Road
Private Bag 9018

Telephone 0-9-430 1803
Facsimile 0-9-430 1804
http://www.northpower.co.nz

Rev	Amendments	By	Checked	Date
B	Copy to Cad	CP	S.L.	20/07/05
C	Remove load control contactor	CP	K.H.	6/04/06
D	Add Load Control Contactor. Move Neutral/Earth Bar	CP	M.G.	24/06/14

Title: 3 Phase Supply with 3 phase controlled phases

Scale NTS Sheet size A4

Drawn	C. Parkes	Date	15/01/03
Checked	R. Watson	Date	5/07/05
Approved	S. Lowe	Date	5/07/05
Issue	D	Date	25/06/14

Plan Number: 2035s1